
 


GROUND FLOOR PLAN

 



GROSS SQUARE FOOTAGE	
03UCCH OG External 15,016.37	03UCCH OG Internal 12,907.52

ULSTER COUNTY COURTHOUSE
283 WALL STREET
KINGSTON, NEW YORK 12401
UCS COMPUTER AIDED FACILITIES MANAGEMENT

DRAWING NUMBER
03UCCHOG




CLIENT	UCS
DRAWN	JD
DATE	03/19/99
SCALE	3/64"=1'-0"

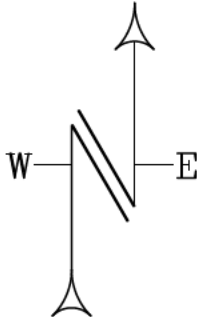 

MAIN ENTRANCE
WALL STREET


FIRST FLOOR PLAN

 



GROSS SQUARE FOOTAGE	
03UCCH of External 13251.65	03UCCH of Internal 11663.10

ULSTER COUNTY COURTHOUSE
283 WALL STREET
KINGSTON, NEW YORK 12401
UCS COMPUTER AIDED FACILITIES MANAGEMENT


DRAWING NUMBER
03UCCH01

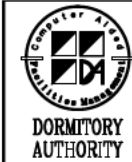

CLIENT	UCS
DRAWN	DJT
DATE	05/19/99
SCALE	3/64"=1'-0"

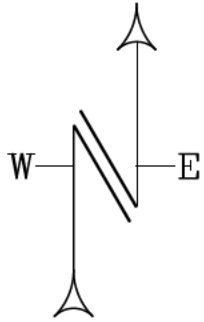 

SECOND FLOOR PLAN

 



GROSS SQUARE FOOTAGE	
03UCCH 02 External 5,899.06	03UCCH 02 Internal 5,058.43

ULSTER COUNTY COURTHOUSE
283 WALL STREET
KINGSTON, NEW YORK 12401
UCS COMPUTER AIDED FACILITIES MANAGEMENT

DRAWING NUMBER
03UCCH02

CLIENT	UCS
DRAWN	DJT
DATE	05/19/99
SCALE	3/64"=1'-0"



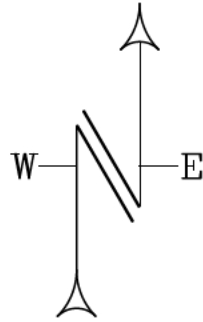 

THIRD FLOOR PLAN

5

10

20

40

50

GRAPHICAL SCALE

GROSS SQUARE FOOTAGE	
03UCCH External 7,991.95	03UCCH Internal 7,181.91



DORMITORY
AUTHORITY

CARRS	UCS	
CLIENT	DJT	
DRAWN	05/19/99	
DATE	3/64"=1'-0"	
SCALE		

ULSTER COUNTY COURTHOUSE
283 WALL STREET
KINGSTON, NEW YORK 12401
UCS COMPUTER AIDED FACILITIES MANAGEMENT

DRAWING NUMBER

03UCCH03