


FOURTH FLOOR PLAN



CHEMUNG COUNTY HAZLET BUILDING

SCALE

1" = 15'-0"

DATE

4-9-10